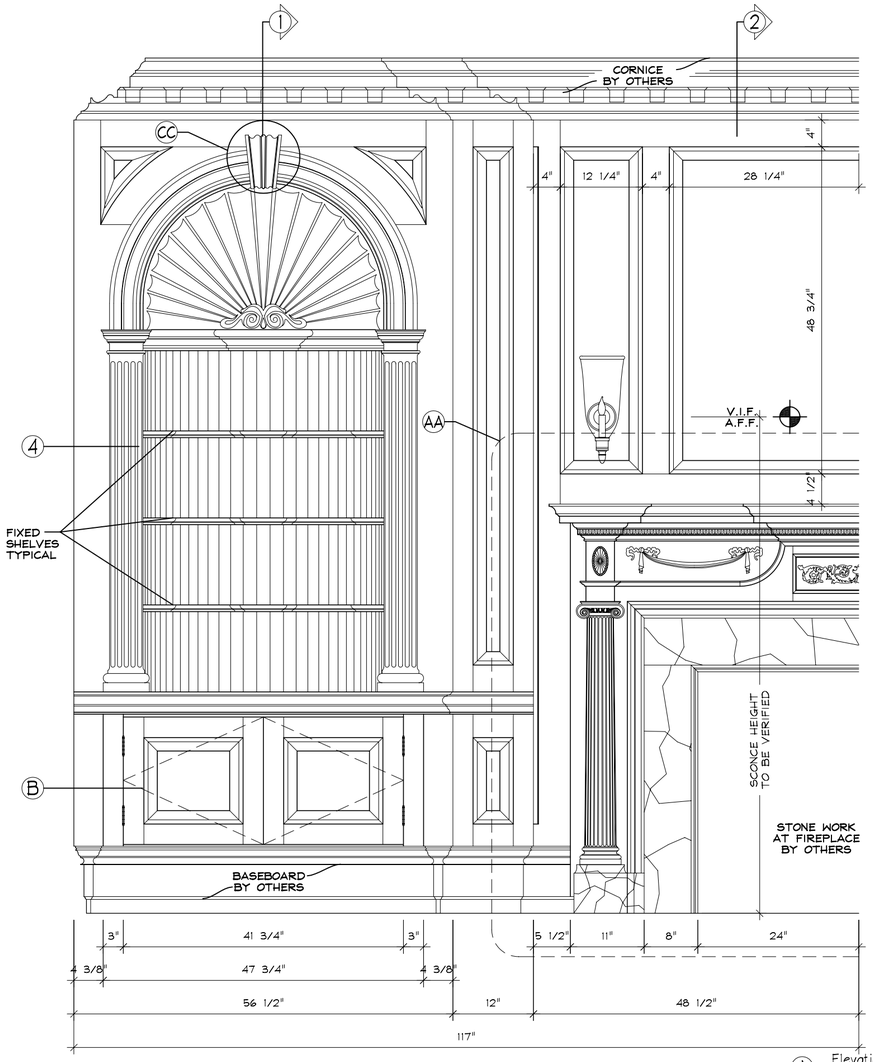

A Elevation
3/4" =1'-0"

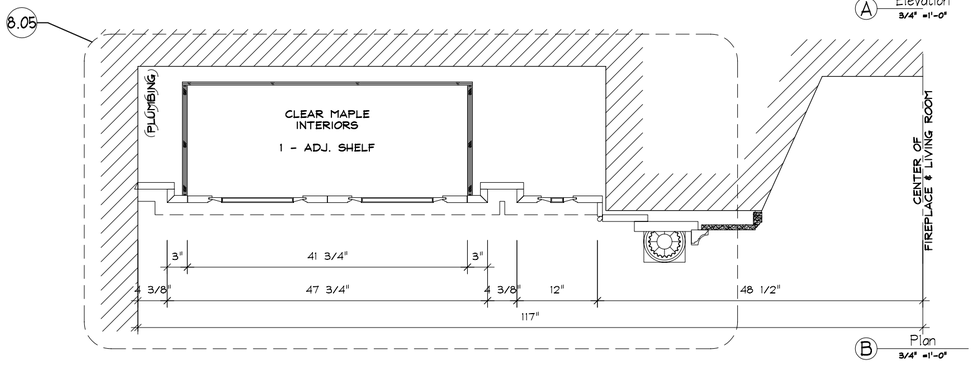

B Plan
3/4" =1'-0"

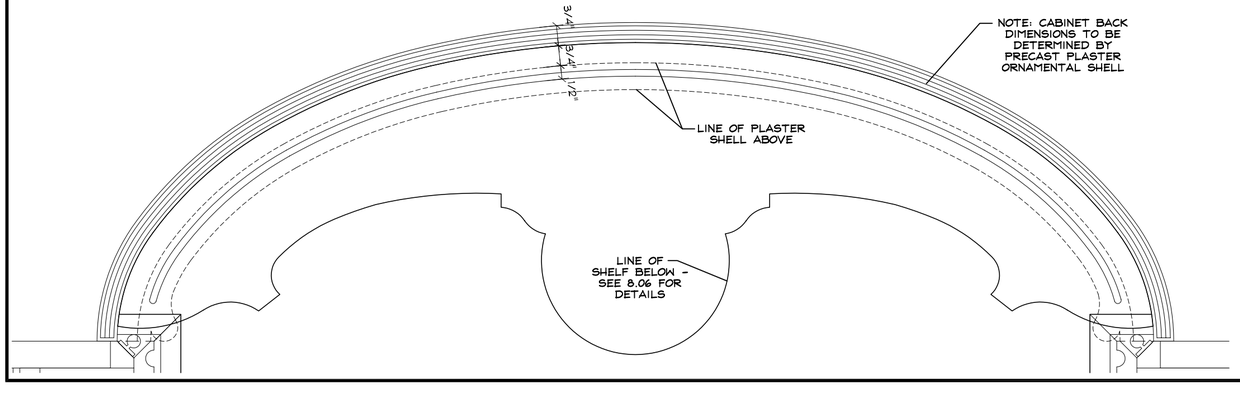

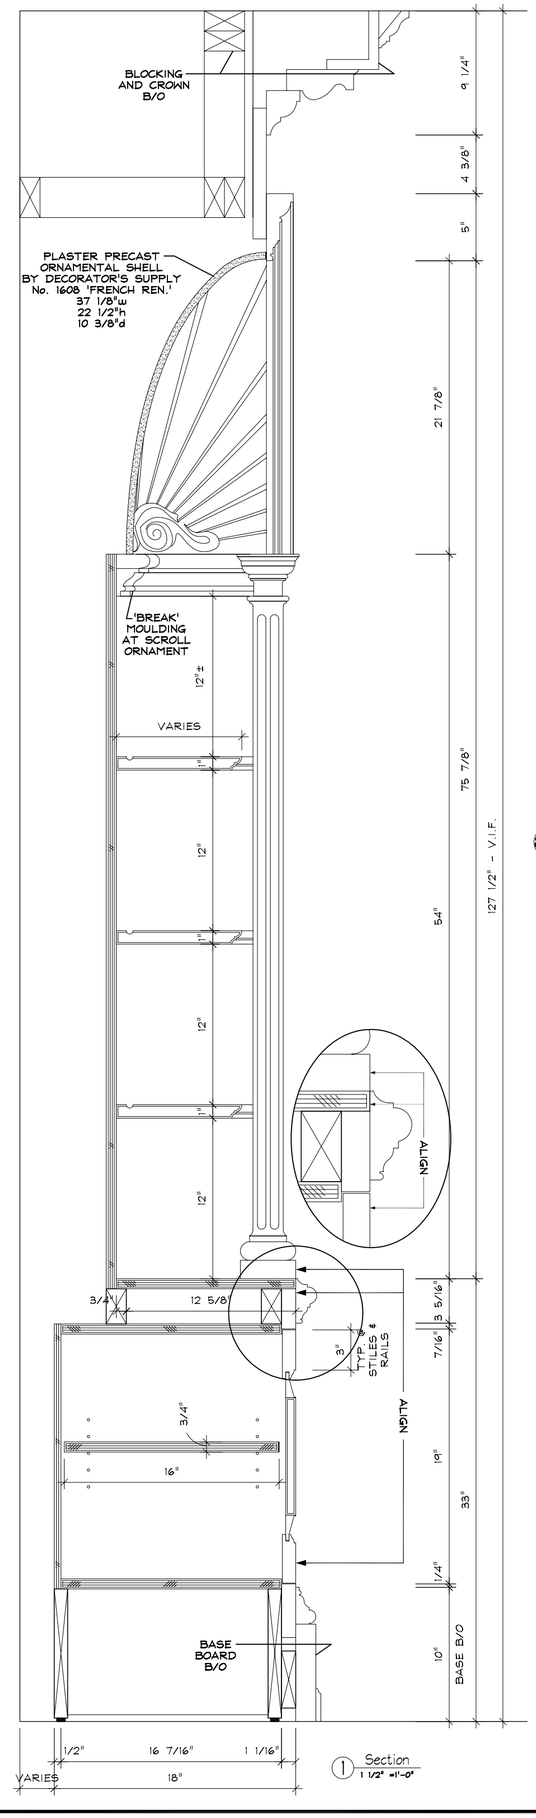

1 Section
1 1/2" =1'-0"

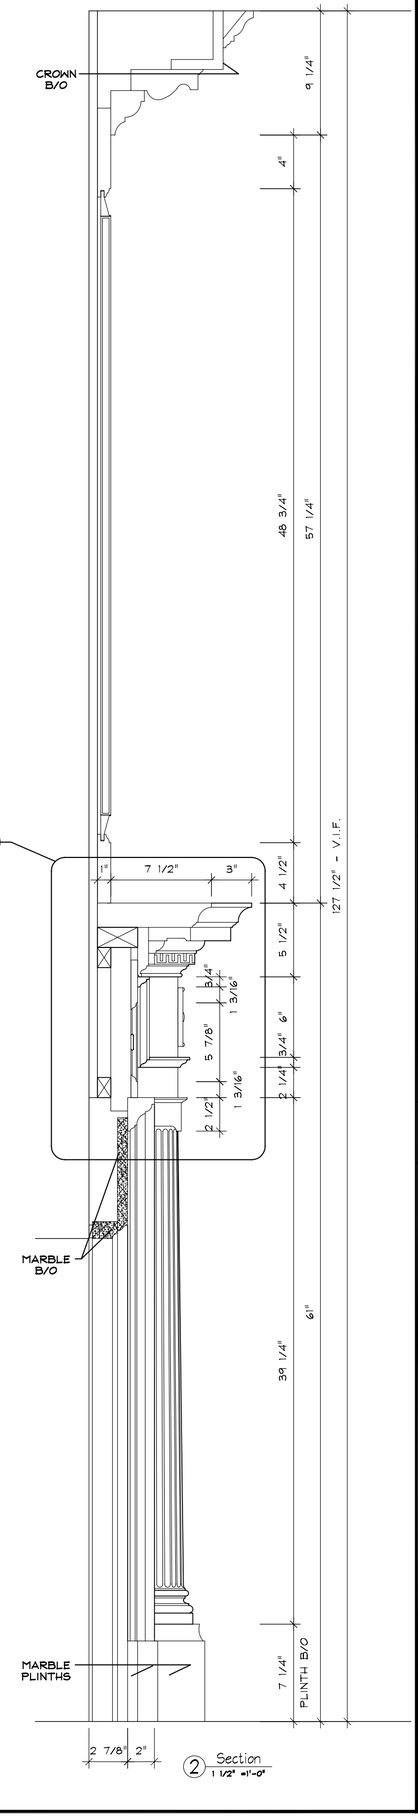

2 Section
1 1/2" =1'-0"

COUNTERTOPS

Supplier	CWW
Material	Panel Stock
Thickness	3/4" At Deck
Splash	-
Notes	-

HARDWARE

Hinges	Von Morris 2 1/2" Butt,
Drwr Slides	Unlacquered Polished Brass
Shelf Sprts	5 mm Brass
Other	Shop Typical Mag. Catch
Drawers	-

Interior	CLEAR MAPLE
-	-
-	-

FINISH

Exterior	PRIMED
-	-
-	-

REV.#	DATE
1	11.16.99
2	12.14.99

CRANE WOODWORKING
Phone: 203-852-9229 Fax: 203-853-4799

Project - Greenwich, CT Residence
Item - Living Room East Elev. & Plan Section

Scale: 3/4" =1'-0"
Date: 09.22.99
Drwn by: prb

8.01